NOTE: GC TO COORDINATE PLACEMENT ONSITE WITH PANDA PROJECT MANAGER.

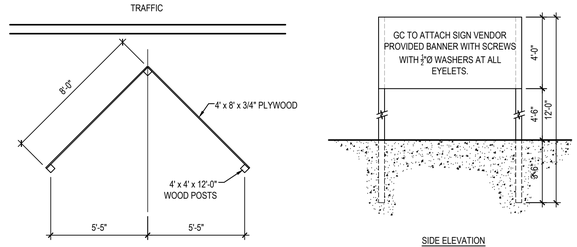

PLAN VIEW

SIDE ELEVATION

"COMING SOON" SIGN DETAIL 16

Scale= 1/4" = 1'-0" A-407

"A" CANE BOLT DETAIL

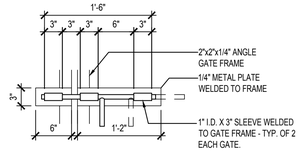

"B" GATE LATCH DETAIL

DUMPSTER GATE LATCH DETAILS 15

Scale= NTS A-407

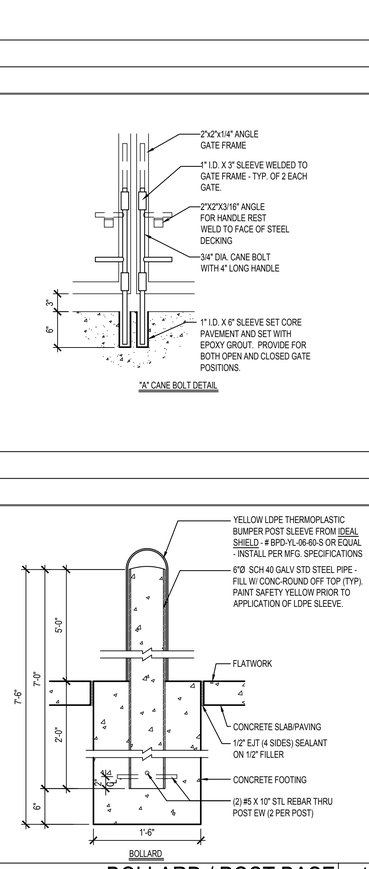

BOLLARD

BOLLARD / POST BASE 18

Scale= 1" = 1'-0" A-407

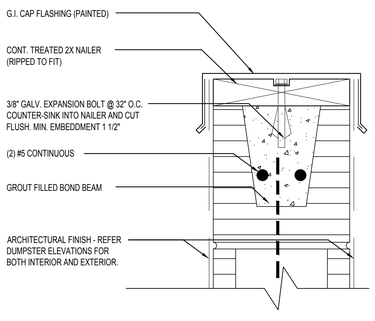

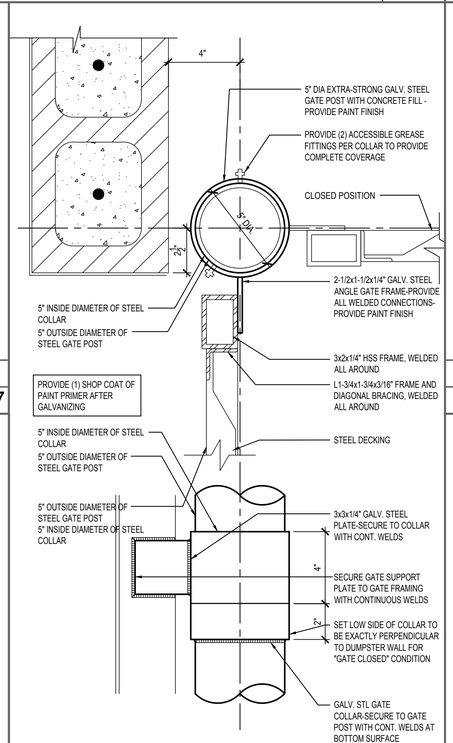

HINGE DETAIL 13

Scale= 3" = 1'-0" A-407

NOT USED 10

Scale: A-407

NOT USED 9

Scale: A-407

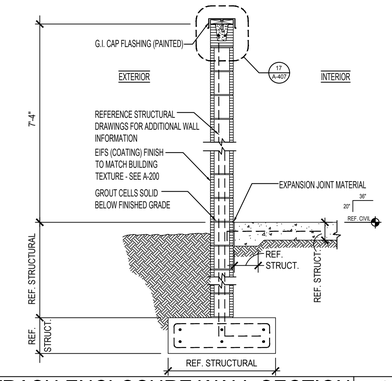

TRASH ENCLOSURE WALL SECTION 8

Scale= 1/2" = 1'-0" A-407

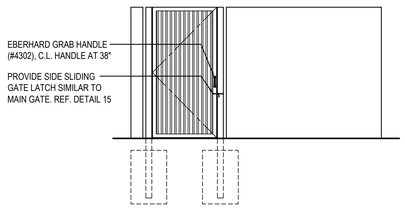

SIDE ELEVATION

SIDE ELEVATION 4

Scale= 1/4" = 1'-0" A-407

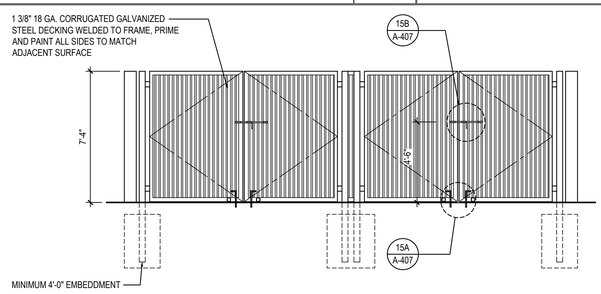

FRONT ELEVATION

NOTE:
THE TRASH ENCLOSURE EXTERIOR CMU WALLS TO HAVE EIFS (COATING) FINISH TO MATCH BUILDING TEXTURE - SEE: A-200

TRASH ENCLOSURE WALLS AND GATE COLOR SHALL MATCH EIFS-1

INTERIOR WALLS SHALL BE SMOOTH, CLEANABLE AND SEALED WITH AN APPROVED EPOXY CEMENT SEALER. COLOR TO MATCH EXTERIOR.

NOTE: CONTRACTOR TO SUPPLY & INSTALL ALL HINGES, GATE LATCHES, CANE BOLTS, ETC. AS INDICATED.

NOTE: ANY DIAGONAL SUPPORT FOR GATES SHALL BE INSTALLED ON THE INSIDE OF ENCLOSURE. THIS SHALL NOT BE VISIBLE ON THE OUTSIDE OF THE GATE.

FRONT ELEVATION 2

Scale= 1/4" = 1'-0" A-407

NOTE:

FLOOR OF DUMPSTER AREA MUST BE BROOM FINISH AND SEALED WITH (AQUA MIX SEALER'S CHOICE GOLD) CEMENT SEALER.

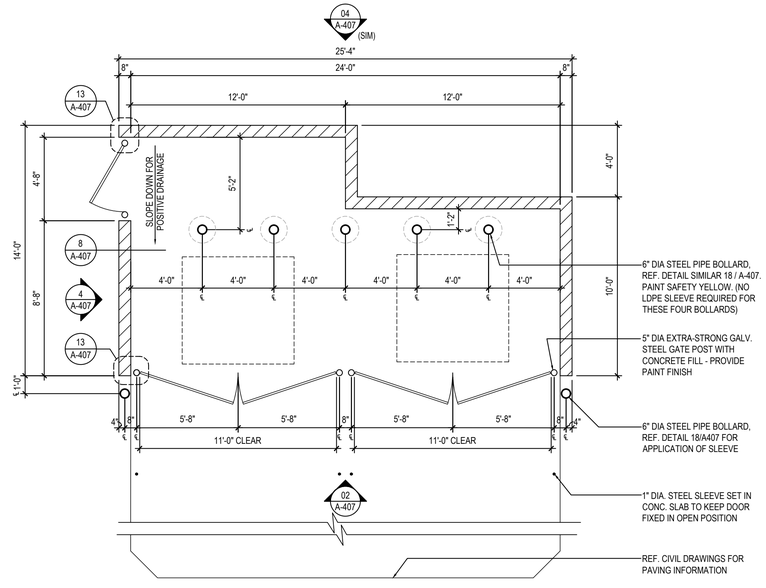

TRASH ENCLOSURE 1

Scale= 1/4" = 1'-0" A-407

PANDA EXPRESS, INC.
1683 Walnut Grove Ave.
Rosemead, California
91770
Telephone: 626.799.9898
Facsimile: 626.372.8288

All ideas, designs, arrangement and plans indicated or represented by this drawing are the property of Panda Express Inc. and were created for use on this specific project. None of these ideas, designs, arrangements or plans may be used by or disclosed to any person, firm, or corporation without the written permission of Panda Express Inc.

REVISIONS:

ISSUE DATE:

1st	DEVELOPER REVIEW	07.26.19
2nd	SITE PLAN SUBMITTAL	08.26.19
3rd	SITE COMMENTS	09.05.19
4th	ISSUE FOR PERMIT	10.01.19
5th	ISSUE FOR BID	11.07.19

DRAWN BY: PM / KL / EA

PANDA PROJECT #: S8-20-D7163
ARCH PROJECT #: 19027

STATE OF ALABAMA · ROBERT R. HOLTON · 5554 · 11.5.19 · PLANO, TEXAS · REGISTERED ARCHITECT

Heights Venture
ARCHITECTURE DESIGN

HOUSTON
1111 North Loop West, Suite 800
Houston, Texas 77008
713 869 1103 V

DALLAS
5741 Legacy Drive, Suite 320
Plano, Texas. 75024
972 490 7292 V

PANDA EXPRESS

2096 INTERSTATE DR.
OPELIKA, AL, 36801

3600 FSDT

TWW REMODEL

A-407

TRASH ENCLOSURE DETAILS

BID ISSUE

TRUE WARM & WELCOME