RECORD OF SURVEY NO. 36-34

BEING A SURVEY OF A PORTION OF THE NORTH HALF OF THE SOUTHEAST QUARTER OF SECTION 35, TOWNSHIP 3 SOUTH, RANGE 27 EAST, MOUNT DIABLO BASELINE AND MERIDIAN, MONO COUNTY, CALIFORNIA.

THIS MAP CORRECTLY REPRESENTS A SURVEY MADE BY ME OR UNDER MY DIRECTION IN CONFORMANCE WITH THE REQUIREMENTS OF THE LAND SURVEYOR'S ACT AT THE REQUEST OF MAMMOTH UNIFIED SCHOOL DISTRICT IN JANUARY 1984.

David A Hawley
L.S. 4587

This map has been examined in accordance with Section 8766 of the Land Surveyor's Act this 15TH day of SEPT., 1985.

LICENSED LAND SURVEYOR RICHARD BOARDMAN 4686 STATE OF CALIFORNIA

BY: Richard Boardman
Deputy County Surveyor
L.S. No. 4686

FILED THIS 13 DAY OF September 1985, AT 2:30 P.M. IN BOOK 2 OF RECORD OF SURVEYS AT PAGE 6 AT THE REQUEST OF MAMMOTH UNIFIED SCHOOL DISTRICT.
INSTRUMENT NO. # 1306
FEE: $7.50

REBA NOLAN
MONO COUNTY RECORDER

BY: Jo Anne M. Peters
DEPUTY COUNTY RECORDER

LEGEND:

- ● FOUND MONUMENT AS NOTED
- o SET 2" IRON PIPE TAGGED "L.S. 4587"
- (M) MEASURED
- (P) PROPORTIONED MEASUREMENT FROM RECORD INFORMATION

RECORD INFORMATION

- R1 PER B.L.M. NOTES #532-4 DATED JULY 17, 1967, BY NORMAN J. MC DONALD
- R2 PER B.L.M. NOTES #483-5 DATED JUNE 9, 1927 BY KARL SIEDECKER
- R3 PER B.L.M. NOTES #113-2 DATED AUG. 19, 1881, BY G.W. BAKER
- R4 PER MAP BOOK 6, PAGE 41
- R5 PER MAP BOOK 5, PAGE 127
- R6 PER R/S MB 1, PAGE 23

BASIS OF BEARINGS

THE BASIS OF BEARINGS FOR THIS SURVEY IS N00°12'00"W FOR THE EAST LINE OF THE SOUTHEAST QUARTER OF SECTION 35, T.3S., R.27E., MDB.&M. AS DESCRIBED IN B.L.M. NOTES 532-4, BY NORMAN J. MC DONALD, DATED JULY 17, 1967

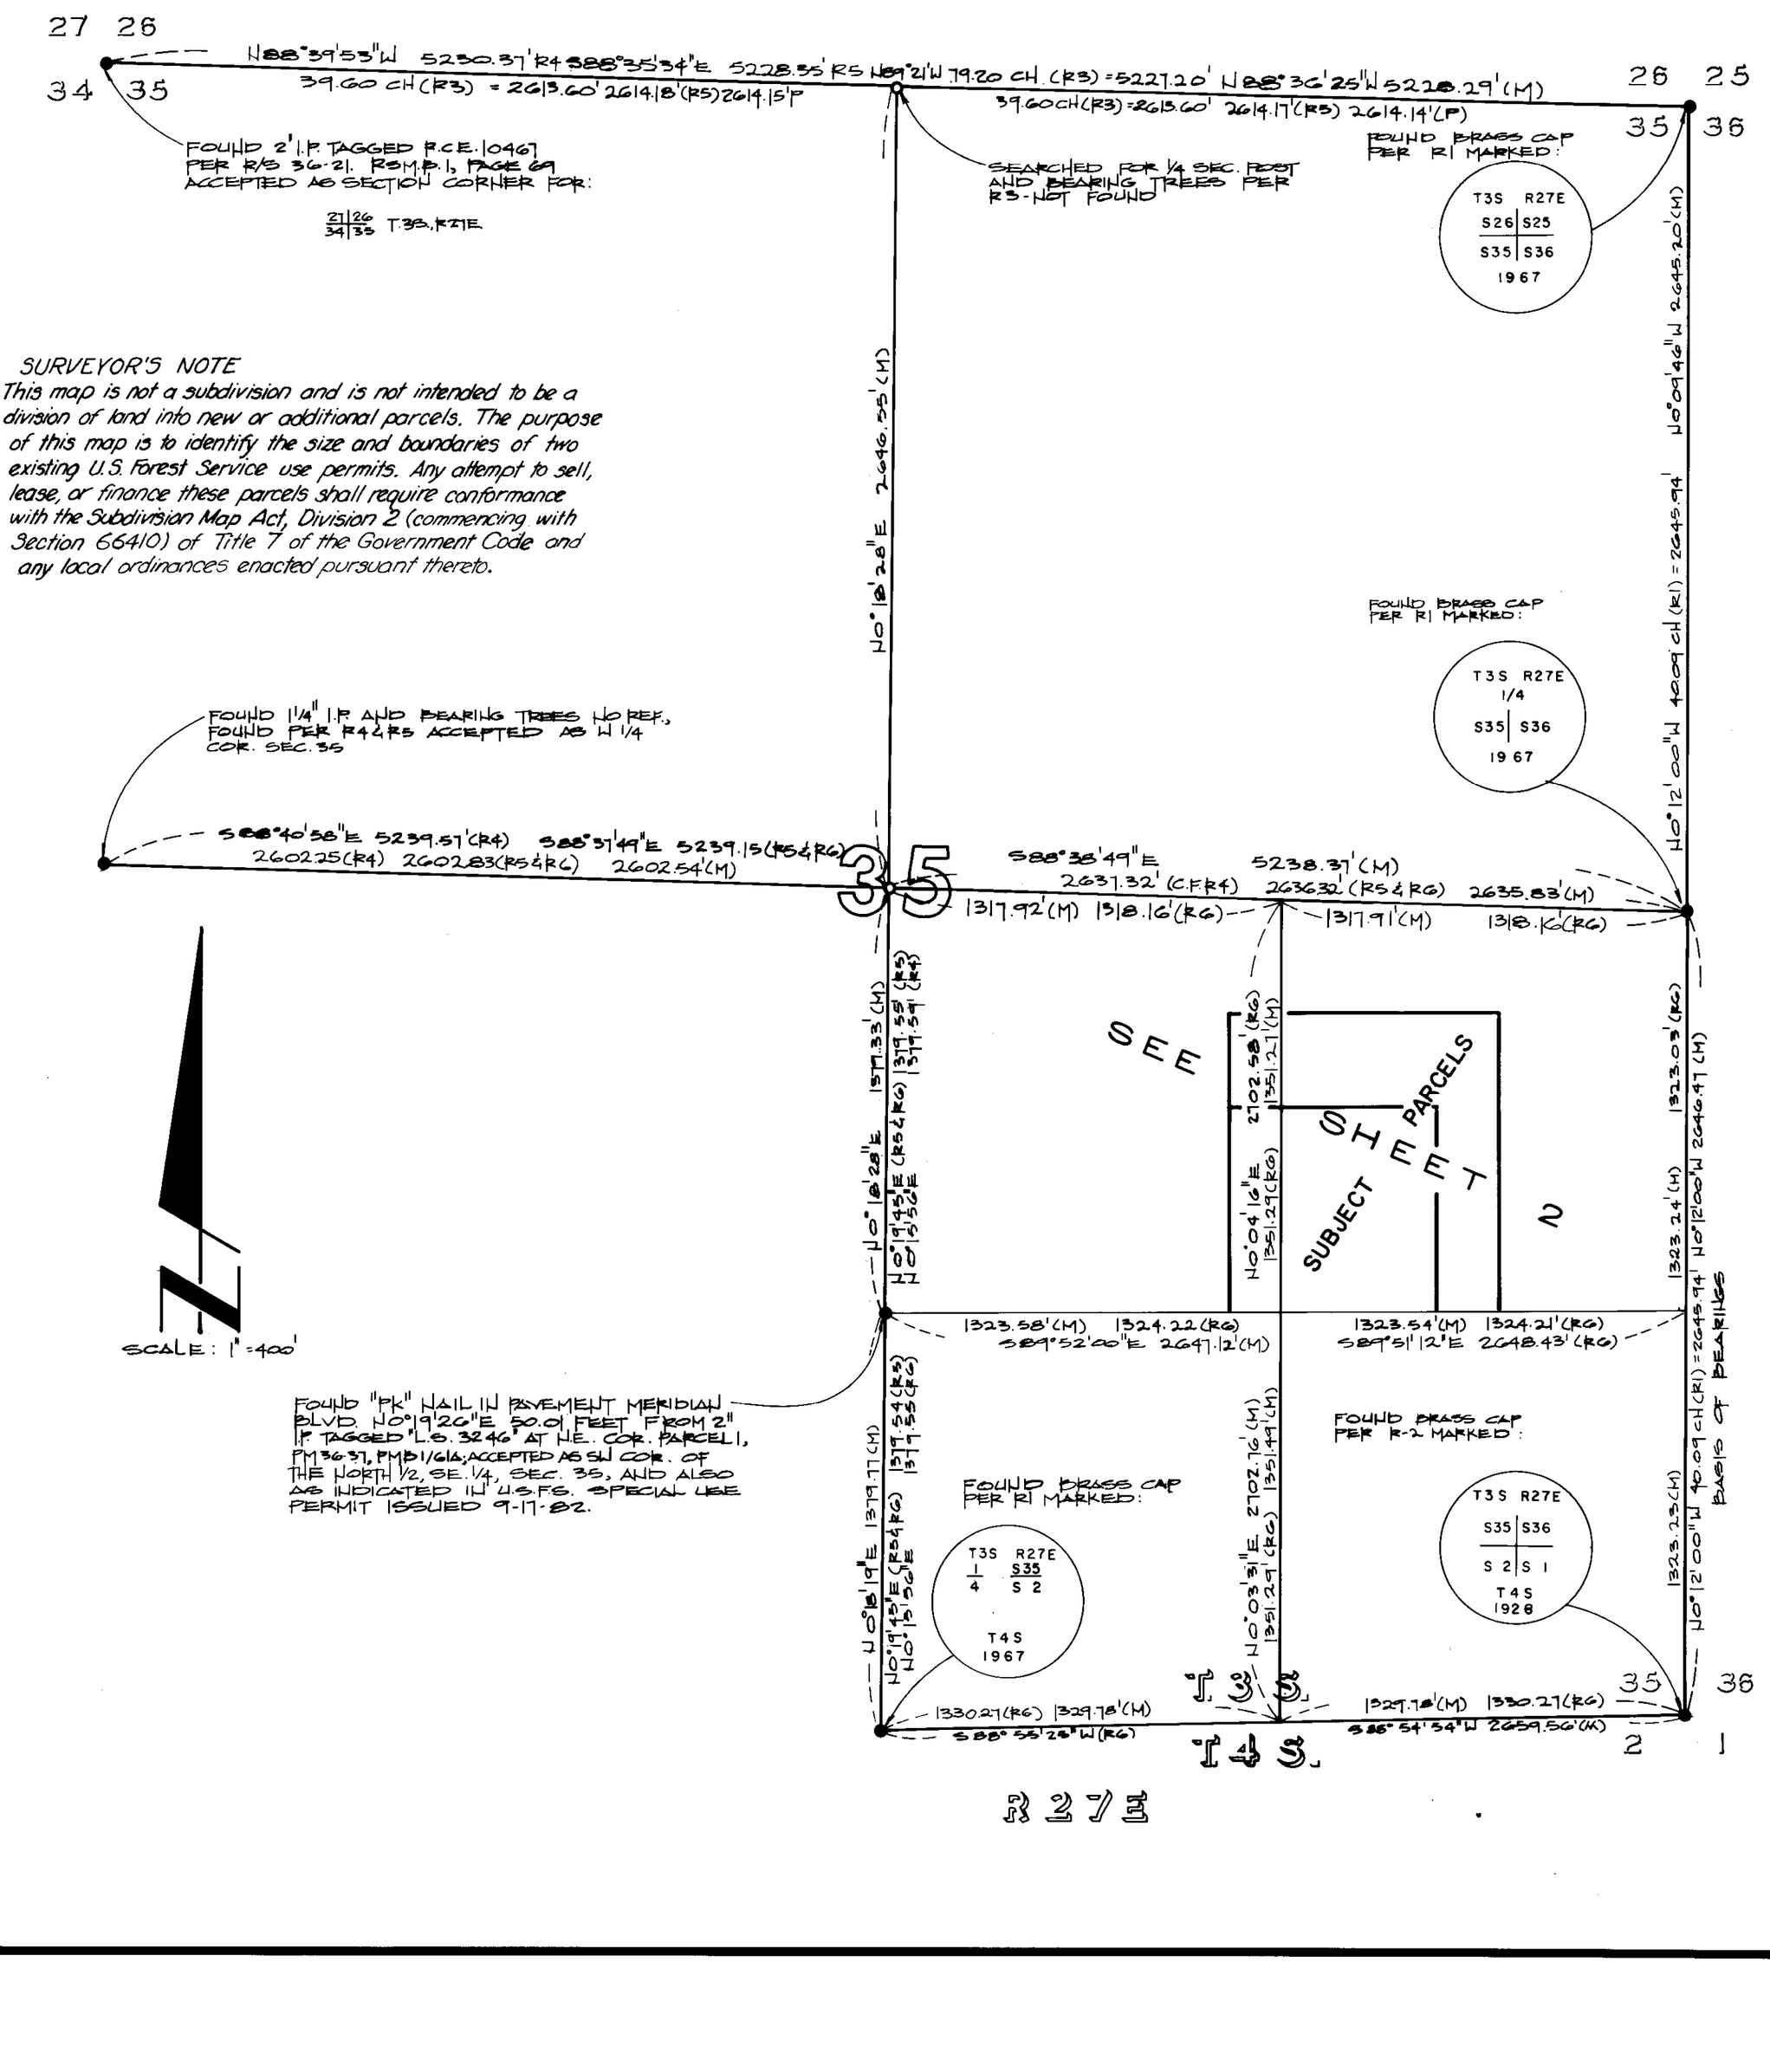

Record of Survey Book 2, Page 6